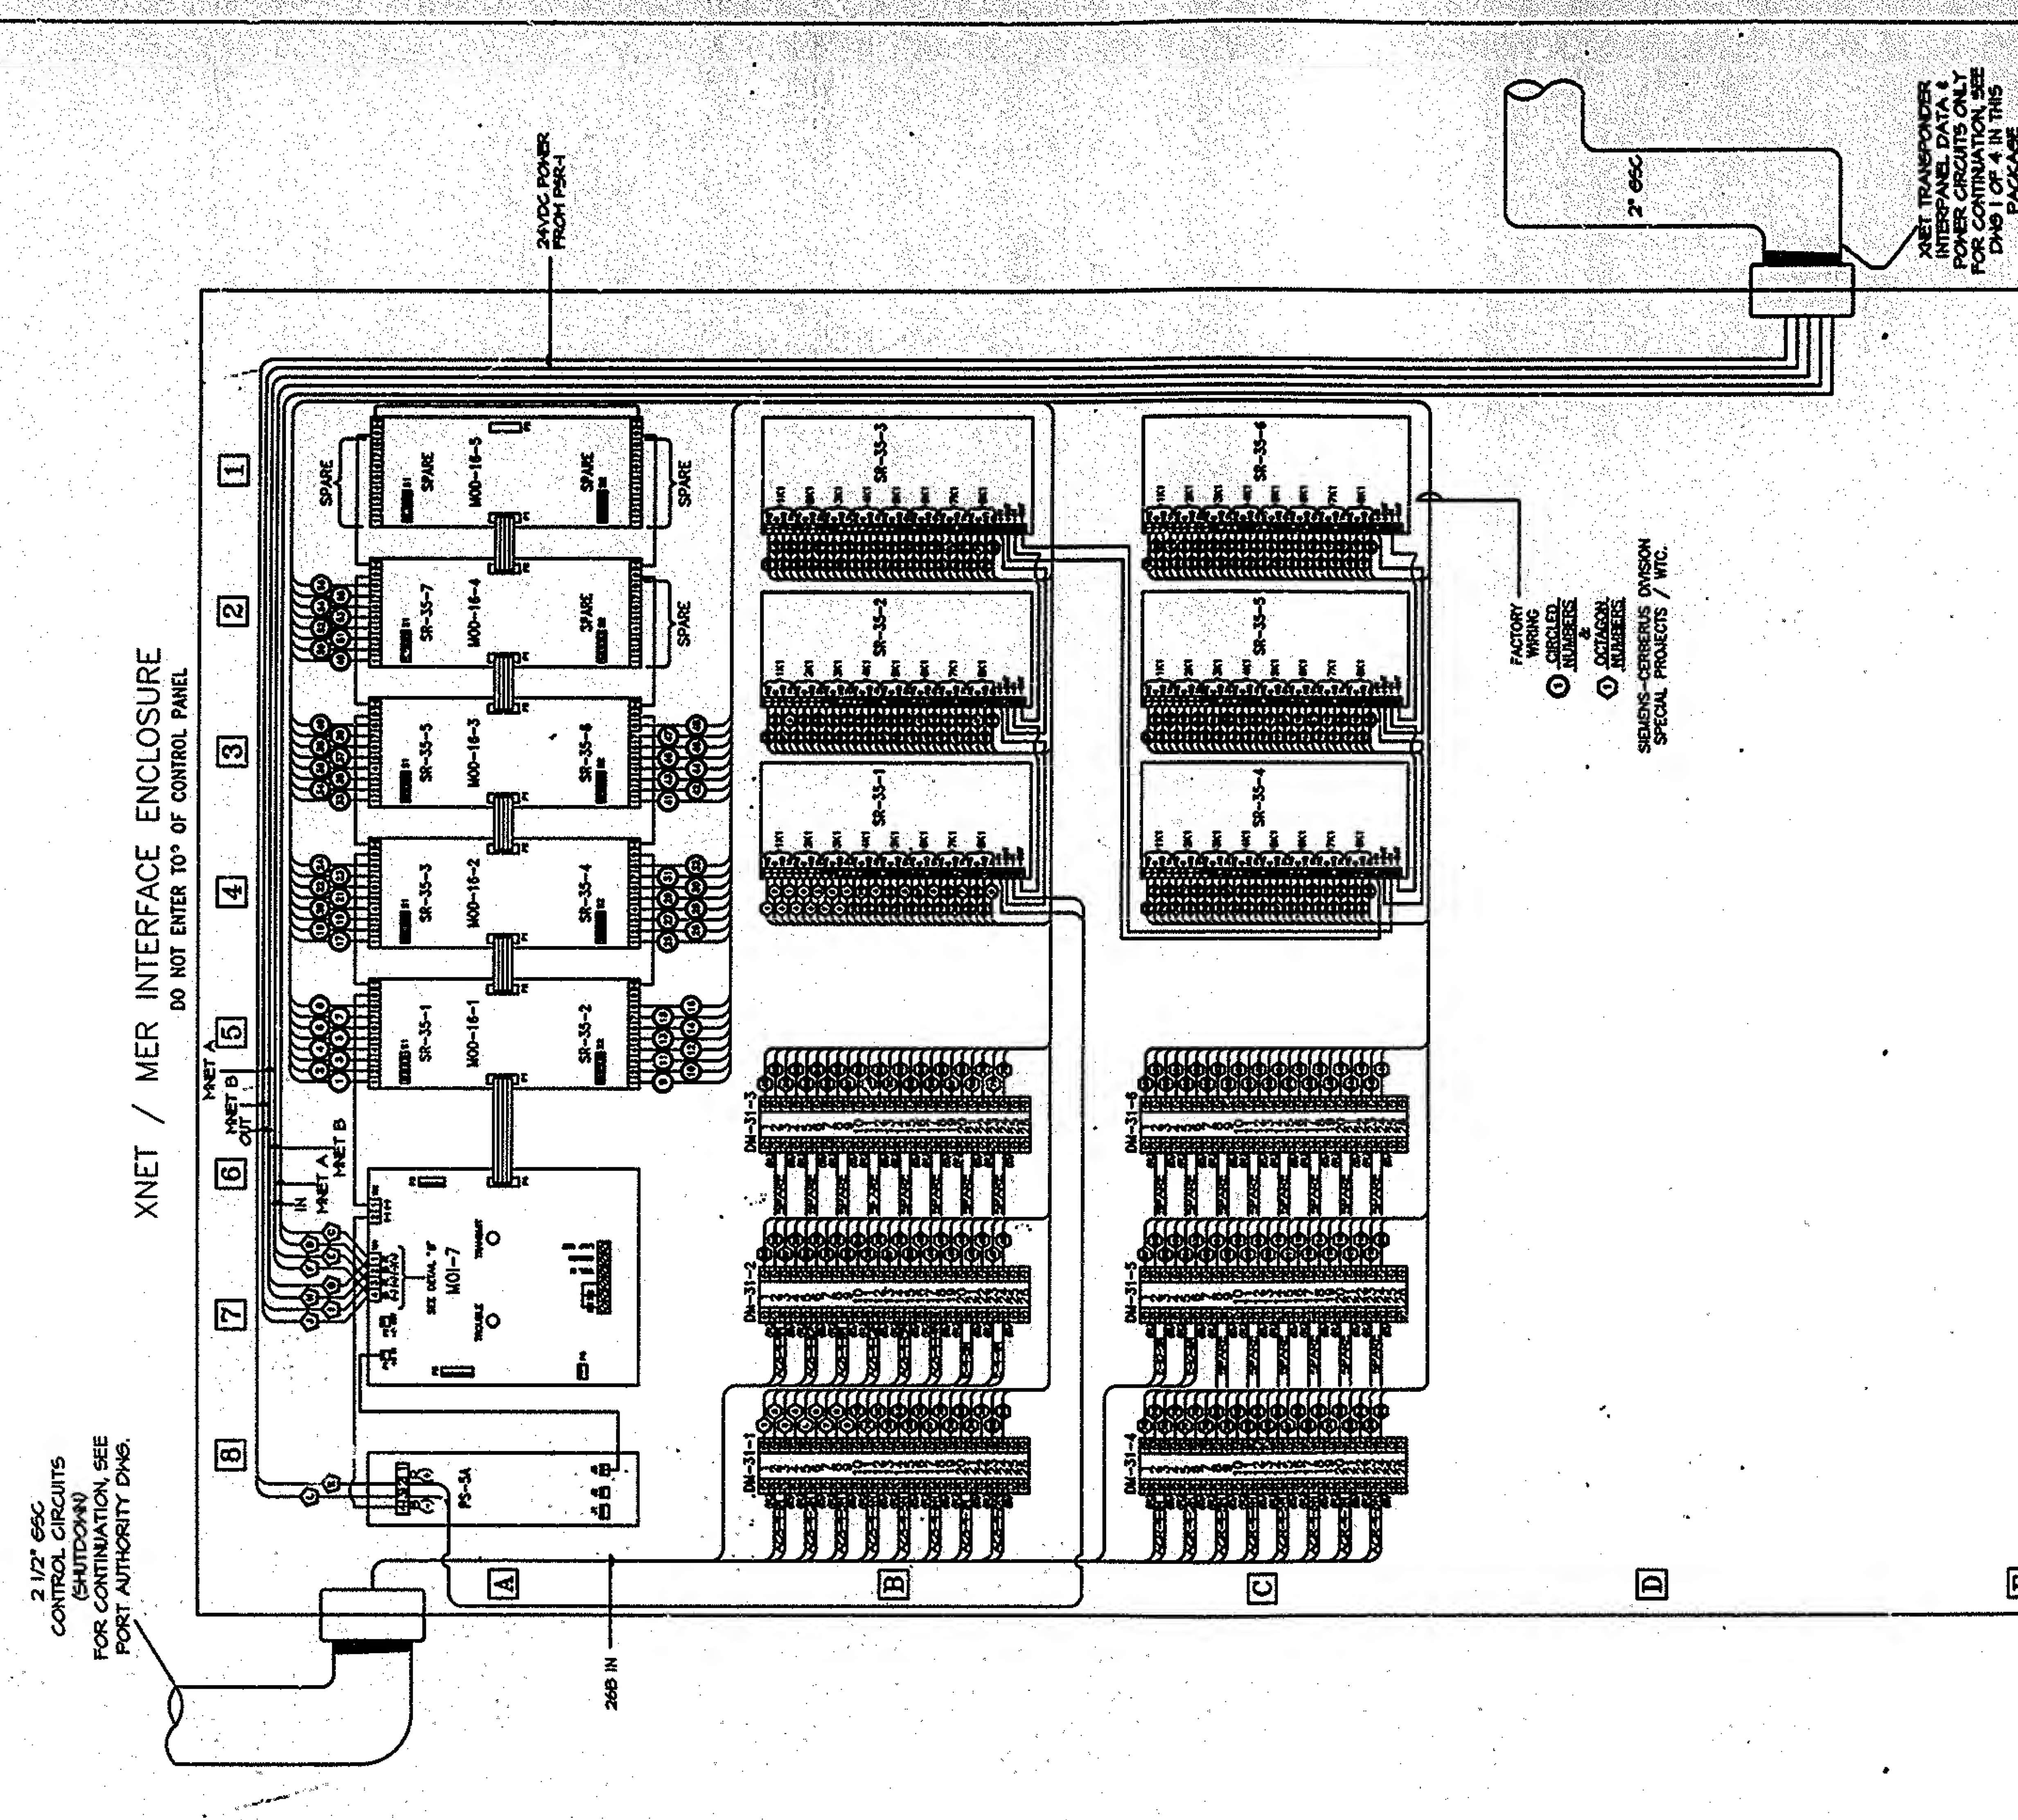

[illegible]	WIRING	NOTES
[illegible]	ALL MATERIALS UTILIZED SHALL BE APPROVED FOR USE BY THE ENGINEER. GROUNDING & BONDING REQUIRED - REFER TO P/A DRAWINGS. AC POWER WIRING SHALL BE #10 AWG (WHITE/NEUTRAL, BLACK/HOT, GREEN/GROUND) PER P/A SPECIFICATIONS & DRAWINGS. HIGH LEVEL AUDIO, SPEAKER, CONTROL & SOLENOID CIRCUITS SHALL BE UNSHIELDED TWISTED PAIR (UTP) TEFLON PER P/A SPECIFICATIONS & DRAWINGS. LOW LEVEL AUDIO, NETWORK, ALD, STROBE, TELEPHONE CIRCUITS SHALL BE SHIELDED TWISTED PAIR (STP) TEFLON PER P/A SPECIFICATIONS & DRAWINGS. ALL WIRING DEVICES, TERMINALS, CONNECTORS, ETC. SHALL BE UL LISTED FOR THE TYPE WIRE USED, AND IN CONFORMANCE WITH P/A SPECIFICATIONS. #10 AWG REQUIRES APPROVED SOLID WIRE TERMINAL FOR CONNECTION. USE PANDUIT MODEL # PV10-6F-D TERMINAL & PANDUIT MODEL # CT-550 CONTROLLED CYCLE INSTALLATION TOOL.	[illegible]

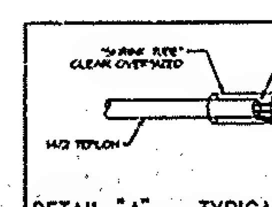

DETAIL "A" - TYPICA

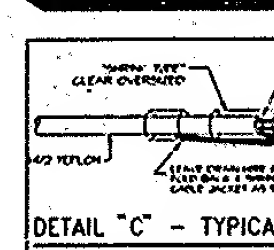

DETAIL "C" - TYPICA

FILE NAME: D:\DWG\NE-PLAZA\X-PONDER\9th floor x-net specs and transponder\with power supply\Xn-m9-2.dwg plotted on 5/5/1999 by Nelson